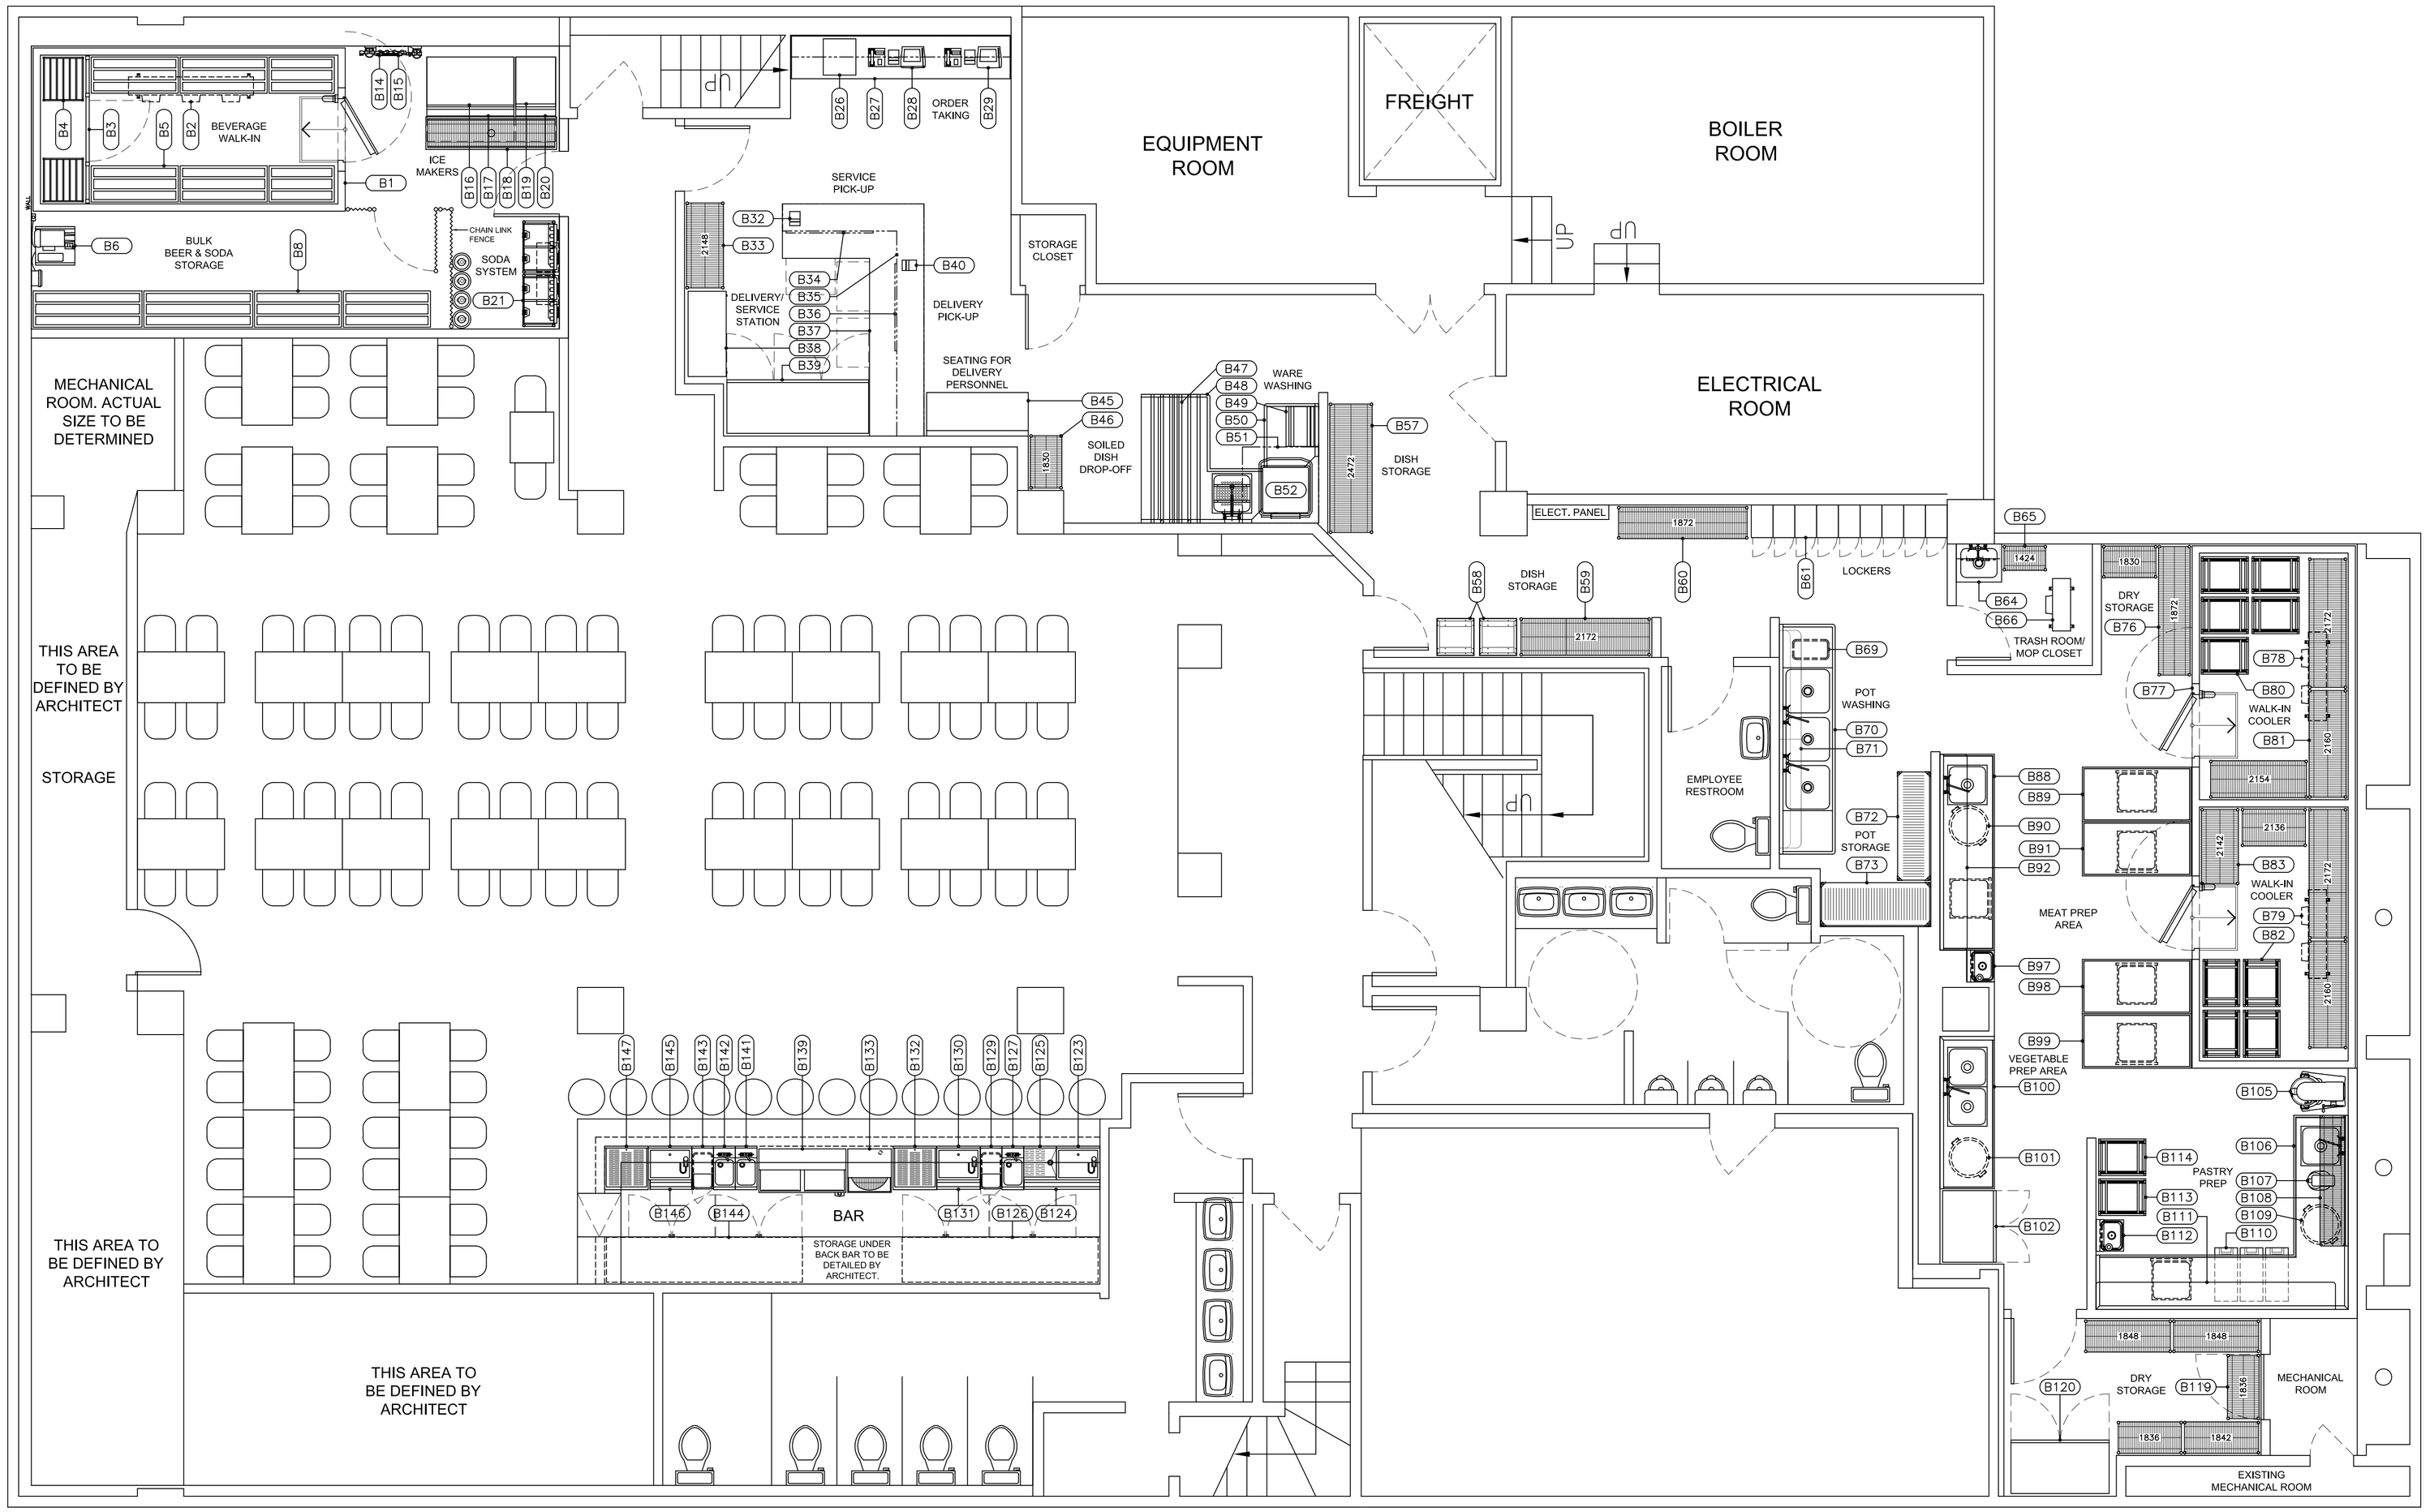

PASCOE-JACOBS ASSOCIATES

A SAM TELL COMPANY

FOOD FACILITIES DESIGN CONSULTANTS

345 7th Avenue, 18th Floor
New York, New York 10001
Tel: (212)244-0008
Fax: (212)244-0057
email: gjacobs@pascoejacobs.com

GENERAL NOTES

NOT FOR CONSTRUCTION

RELEASE

PRELIMINARY PLAN	08–10–2006
REVISED PLAN	08–31–2006
PROGRESS PLAN	09–07–2006
PROGRESS PLAN	09–08–2006
PROGRESS PLAN	09–18–2006

PROJECT

HILL COUNTRY RESTAURANT

NEW YORK, NY

SCALE 1/4"=1'–0"

DRAWING

CELLAR
EQUIPMENT PLAN

DRAWN BY DAVID PODMORE

DRAWING NUMBER

FS 2.0