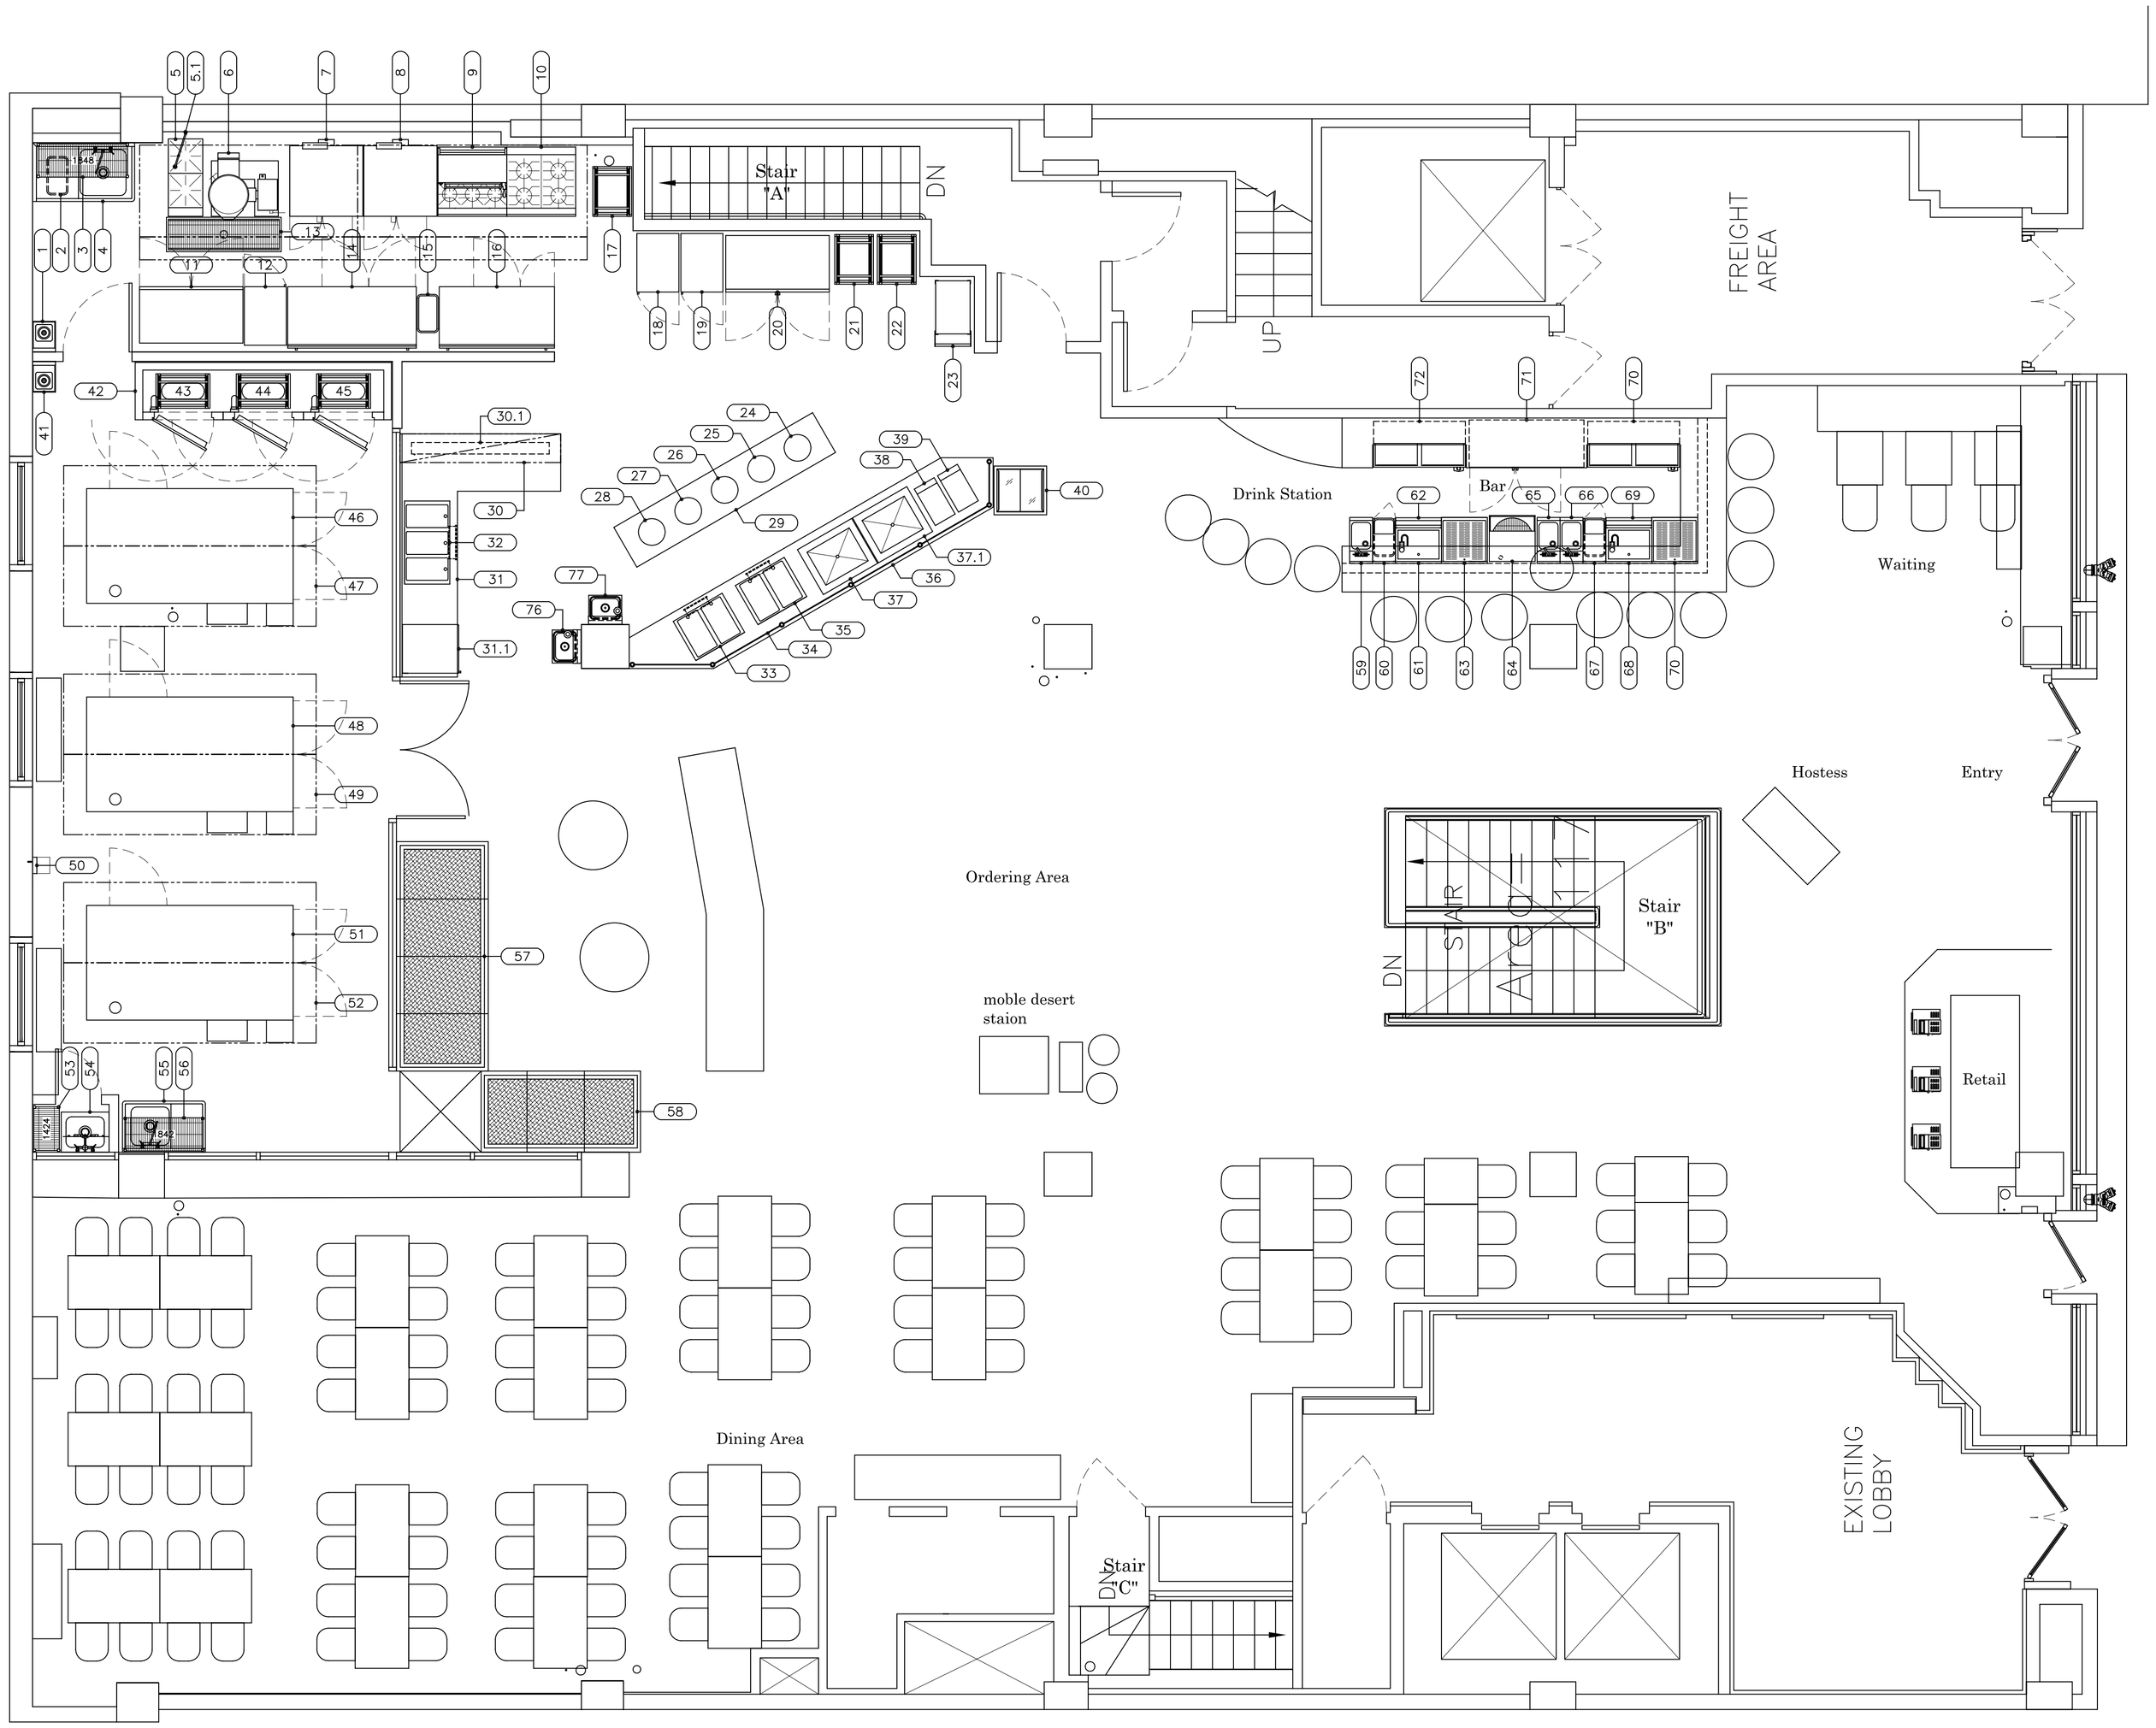

PASCOE-JACOBS ASSOCIATES
A SAM TELL COMPANY
FOOD FACILITIES
DESIGN CONSULTANTS
345 7th Avenue, 18th Floor
New York, New York 10001
Tel: (212)244-0008
Fax: (212)244-0057
email: gjacobs@pascoejacobs.com

GENERAL NOTES

NOT FOR CONSTRUCTION

RELEASE

PRELIMINARY PLAN	08-10-2006
REVISED PLAN	08-31-2006
PROGRESS PLAN	09-07-2006
PROGRESS PLAN	09-08-2006
PROGRESS PLAN	09-18-2006

PROJECT

HILL COUNTRY RESTAURANT
NEW YORK, NY

SCALE 1/4"=1'-0"

DRAWING
1ST FLOOR
EQUIPMENT PLAN

DRAWN BY DAVID PODMORE

DRAWING NUMBER
FS 1.0